SIGN LEGEND

ROAD CLOSED AHEAD	DETOUR 500 FT	LINDBERGH ROAD	DETOUR ←	DETOUR →	DETOUR ↑	ROAD CLOSED
(1) W20-3F 36"x36"	(2) W20-2C 36"x36"	(3) 30"x12"	(4) M4-9(L) 30"x24"	(5) M4-9(R) 30"x24"	(6) M4-9(X) 30"x24"	(7) R11-2 36"x30"

DETOUR → / DETOUR ←	ROAD CLOSED 1500 FT	ROAD CLOSED 1000 FT	ROAD CLOSED 0.75 MI	ROAD CLOSED XX FEET AHEAD LOCAL TRAFFIC ONLY
(8) M4-10(R)&(L) 36"x18"	(9) W20-3A 36"x36"	(10) W20-3B 36"x36"	(11) W20-3C 36"x36"	(12) R11-3a 60"x30"

END DETOUR	DETOUR ↗	LINDBERGH ROAD CLOSED / FOLLOW DETOUR	ON OR ABOUT 7/23/18 THIS ROAD TO BE CLOSED / PLAN ALT. ROUTE	ROAD CLOSED TO THRU TRAFFIC	TRUCK
(13) M4-8a 24"x18"	(14) M4-9 (MOD) 30"x24"	(15) 84"x42"	(16) 84"x42"	(17) 60x30"	(18) M4-4 24"x12"

LEGEND

- BREAKAWAY BARRICADES
- BREAKAWAY BARRICADES WITH SIGN
- CONSTRUCTION SIGNS
- DRUMS
- CONE
- PRECAST CONCRETE CURB CONSTRUCTION BARRIER (TYPE SPECIFIED)
- DIRECTION OF TRAFFIC FLOW
- FLAGGER
- ILLUMINATED FLASHING ARROW MOUNTED ON TOWING VEHICLE SHOWING CAUTION MODE
- ILLUMINATED FLASHING ARROW MOUNTED ON TOWING VEHICLE SHOWING ARROW PATTERN (Left, Right, Both) — LEFT, RIGHT, BOTH
- TRAFFIC CONTROL TRUCK WITH MOUNTED CRASH CUSHION AND ARROW BOARD SHOWING CAUTION MODE
- TRAFFIC CONTROL TRUCK WITH MOUNTED CRASH CUSHION AND ARROW BOARD SHOWING ARROW PATTERN (Left, Right, Both) — LEFT, RIGHT, BOTH
- TEMPORARY CRASH CUSHION, INERTIAL BARRIER SYSTEM
- TEMPORARY CRASH CUSHION, (all other approved)
- BUFFER ZONE
- WORK AREA
- PAINT STRIPING TRUCK OR OTHER OPERATING VEHICLE
- DETOUR ROUTE

NOTE:
1) INSTALL SIGN 16 NO LATER THAN THE WEDNESDAY PRIOR TO PAVING AND REMOVE ONCE THE DETOUR IS IN EFFECT.
2) A TOTAL OF 499 SF OF TRAFFIC CONTROL SIGNAGE IS PROPOSED.
3) THIS PLAN IS FOR VISUAL PURPOSES ONLY. SIGNS THAT SPECIFY AN EXACT DISTANCE SHALL BE PLACED AT THAT DISTANCE FROM THE PROPOSED ROUTE.

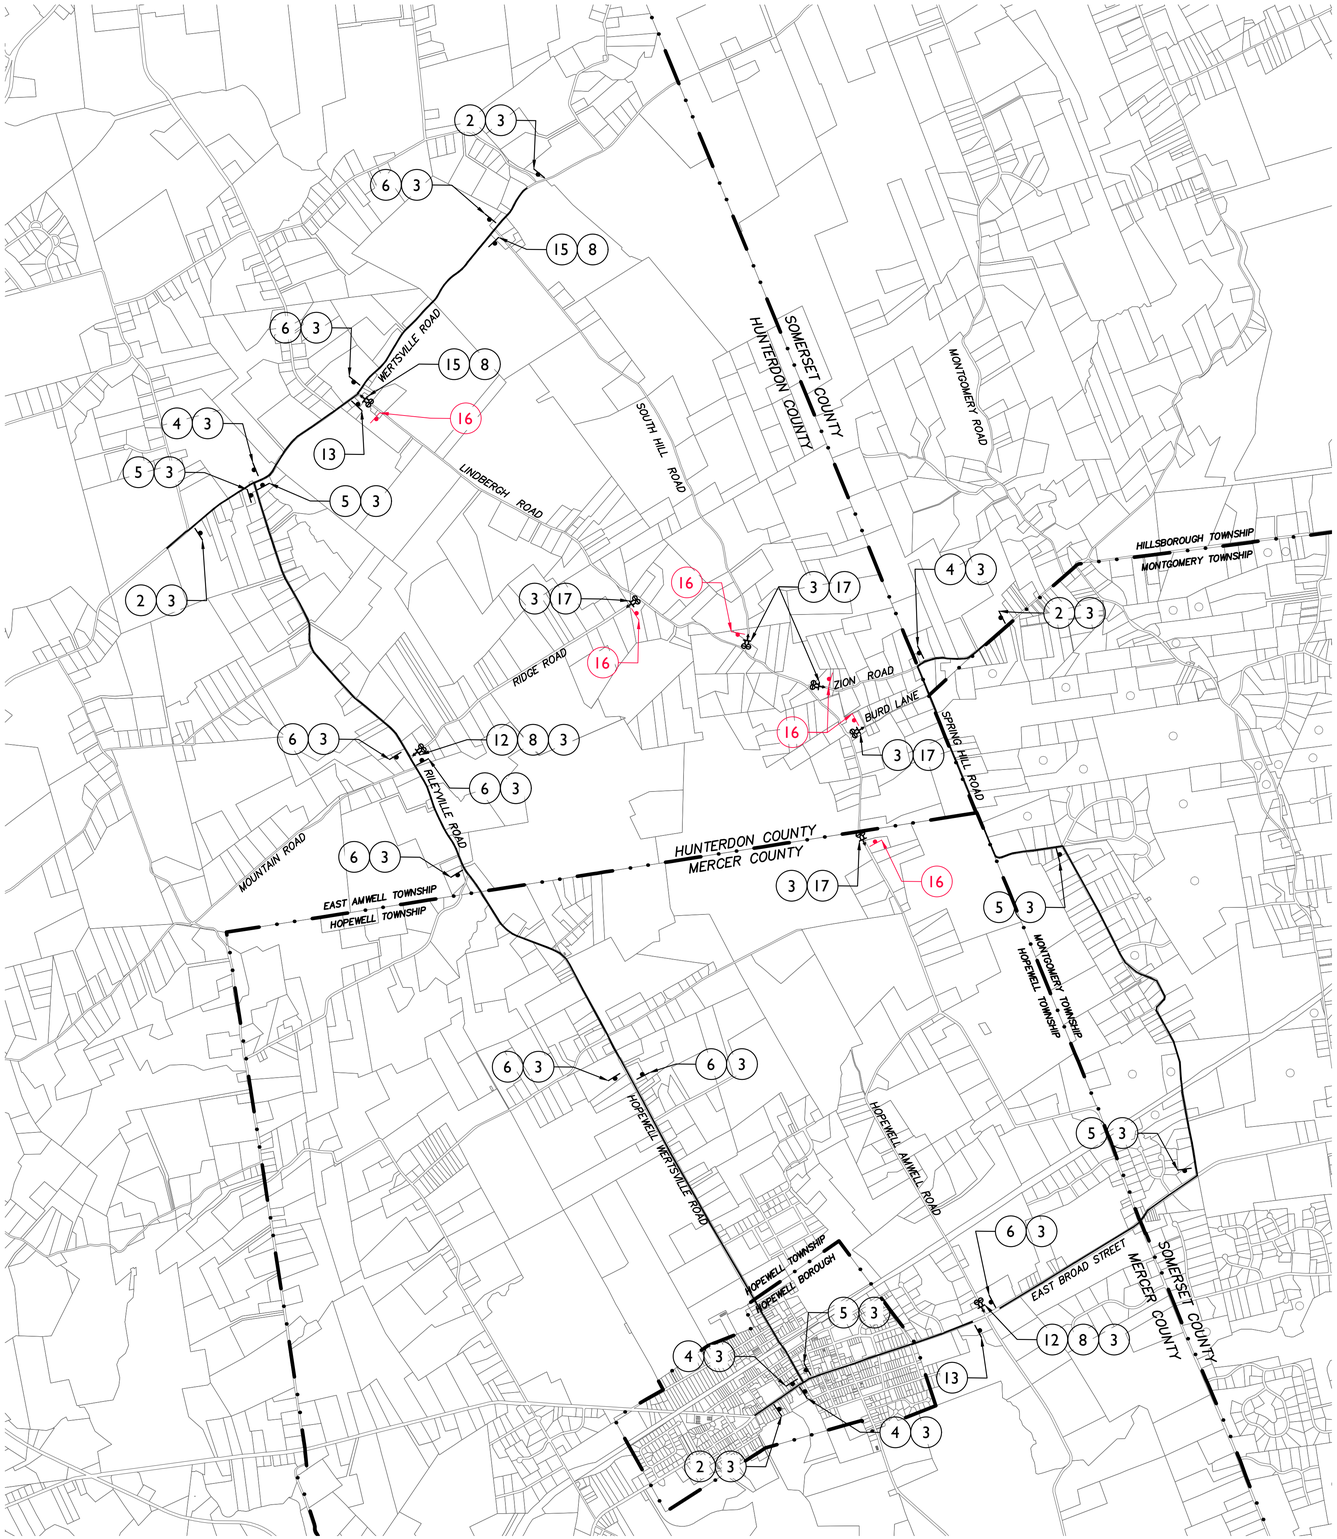

MASER CONSULTING P.A.
Customer Loyalty through Client Satisfaction
www.maserconsulting.com
Engineers ■ Planners ■ Surveyors
Landscape Architects ■ Environmental Scientists

Office Locations:
- Red Bank, NJ
- Clinton, NJ
- Hamilton, NJ
- Egg Harbor, NJ
- Montvale, NJ
- Mt. Arlington, NJ
- Mt. Laurel, NJ
- Albany, NY
- New Windsor, NY
- Westchester, NY
- Columbia, MD
- Lehigh Valley, PA
- Exton, PA
- Philadelphia, PA
- Pittsburgh, PA
- Tampa, FL
- Orlando, FL
- Miami, FL
- Sterling, VA
- Norfolk, VA
- Albuquerque, NM
- Charlotte, NC

State of NJ. Certificate of Authorization: 24GA27986500

Copyright © 2018 Maser Consulting. All Rights Reserved. This drawing and all the information contained herein is authorized for use only by the party for whom the services were contracted or to whom it is certified. This drawing may not be copied, reused, disclosed, distributed or relied upon for any other purpose without the express written consent of Maser Consulting, P.A.

811 PROTECT YOURSELF
ALL STATES REQUIRE NOTIFICATION OF EXCAVATORS, DESIGNERS, OR ANY PERSON PREPARING TO DISTURB THE EARTH'S SURFACE ANYWHERE IN ANY STATE
Know what's below. Call before you dig. (800)272-1000
FOR STATE SPECIFIC DIRECT PHONE NUMBERS VISIT: WWW.CALL811.COM

REV	DATE	DRAWN BY	DESCRIPTION

WILLIAM H. BURR, IV
NEW JERSEY PROFESSIONAL ENGINEER - LICENSE NUMBER: GE47029

DETOUR PLAN

FOR THE

TOWNSHIP OF EAST AMWELL

LINDBERGH ROAD OVERLAY
TOWNSHIP OF EAST AMWELL
HUNTERDON COUNTY
NEW JERSEY

CLINTON OFFICE
Shelbourne at Hunterdon
53 Frontage Road
Suite 110
Hampton, NJ 08827

Phone: 908.238.0900
Fax: 908.238.0901

SCALE:	DATE:	DRAWN BY:	CHECKED BY:
AS SHOWN	7/16/2018	ETB	PTB

PROJECT NUMBER:	DRAWING NAME:
EAT002	C-DETR

SHEET TITLE: DETOUR PLAN

SHEET NUMBER: 1 OF 1

Lindbergh Road/C-DETR.dwg/C-D1-DETOUR By: EBALLISTER